C:\drawings\Planning\Robert Rodriguez\Crossley Cross Section.dwg

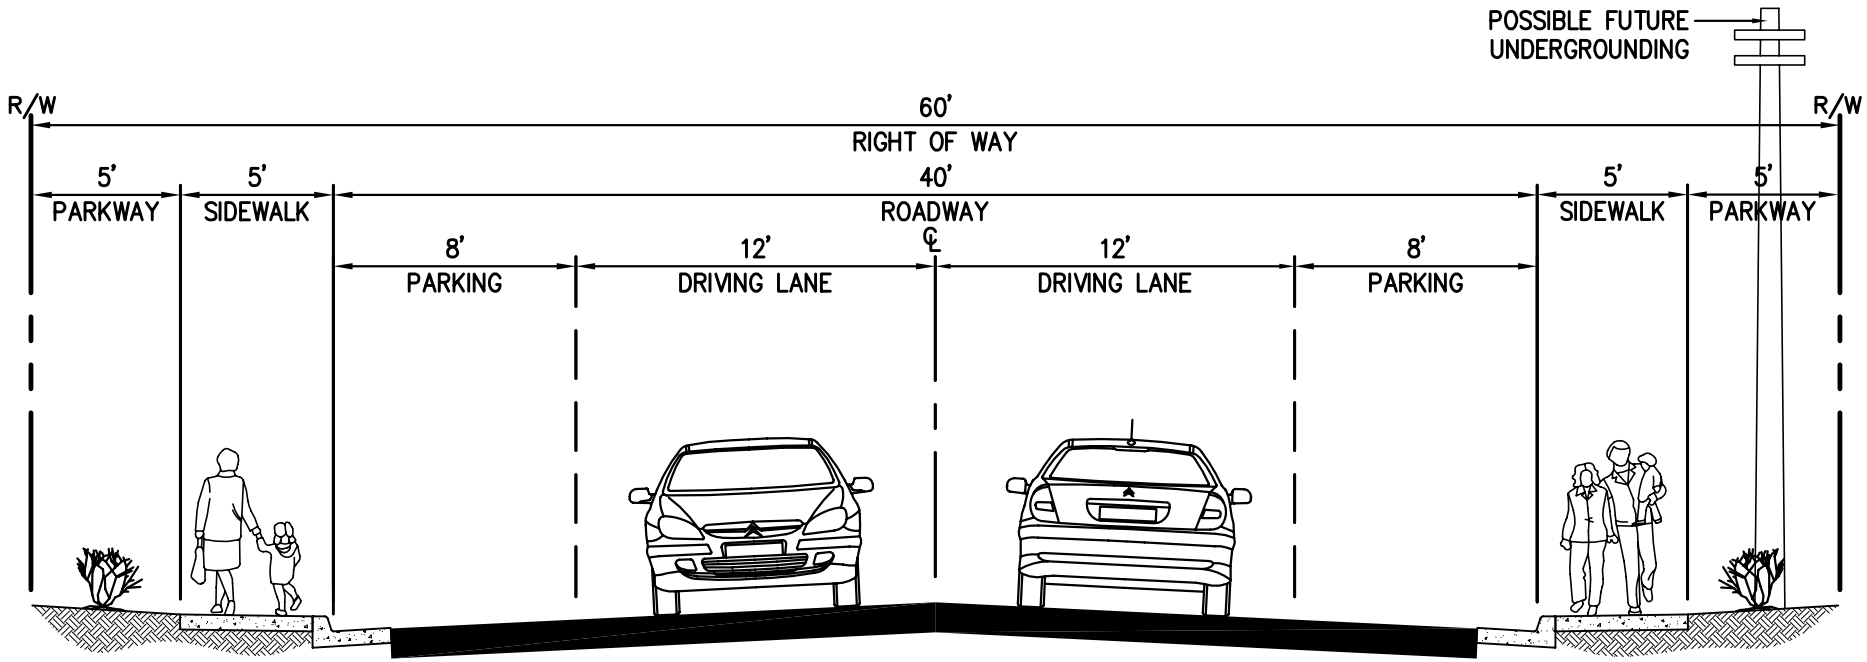

CROSSLEY ROAD

Exhibit III-4a

Adopted: 10/10/07

Cathedral City
The Spirit of the Desert
City of Cathedral City
68-700 Avenida Lalo Guerrero
Cathedral City,Ca. 92234
Ph. (760) 770-0340

COLLECTOR STREET
CROSSLEY ROAD
FROM RAMON ROAD TO DESERT PRIMROSE TRAIL

Scale: N.T.S.
Date: 27AUG07
Sheet: 1 of 1 Sheets
Drawn By: KSL
Checked By: RM