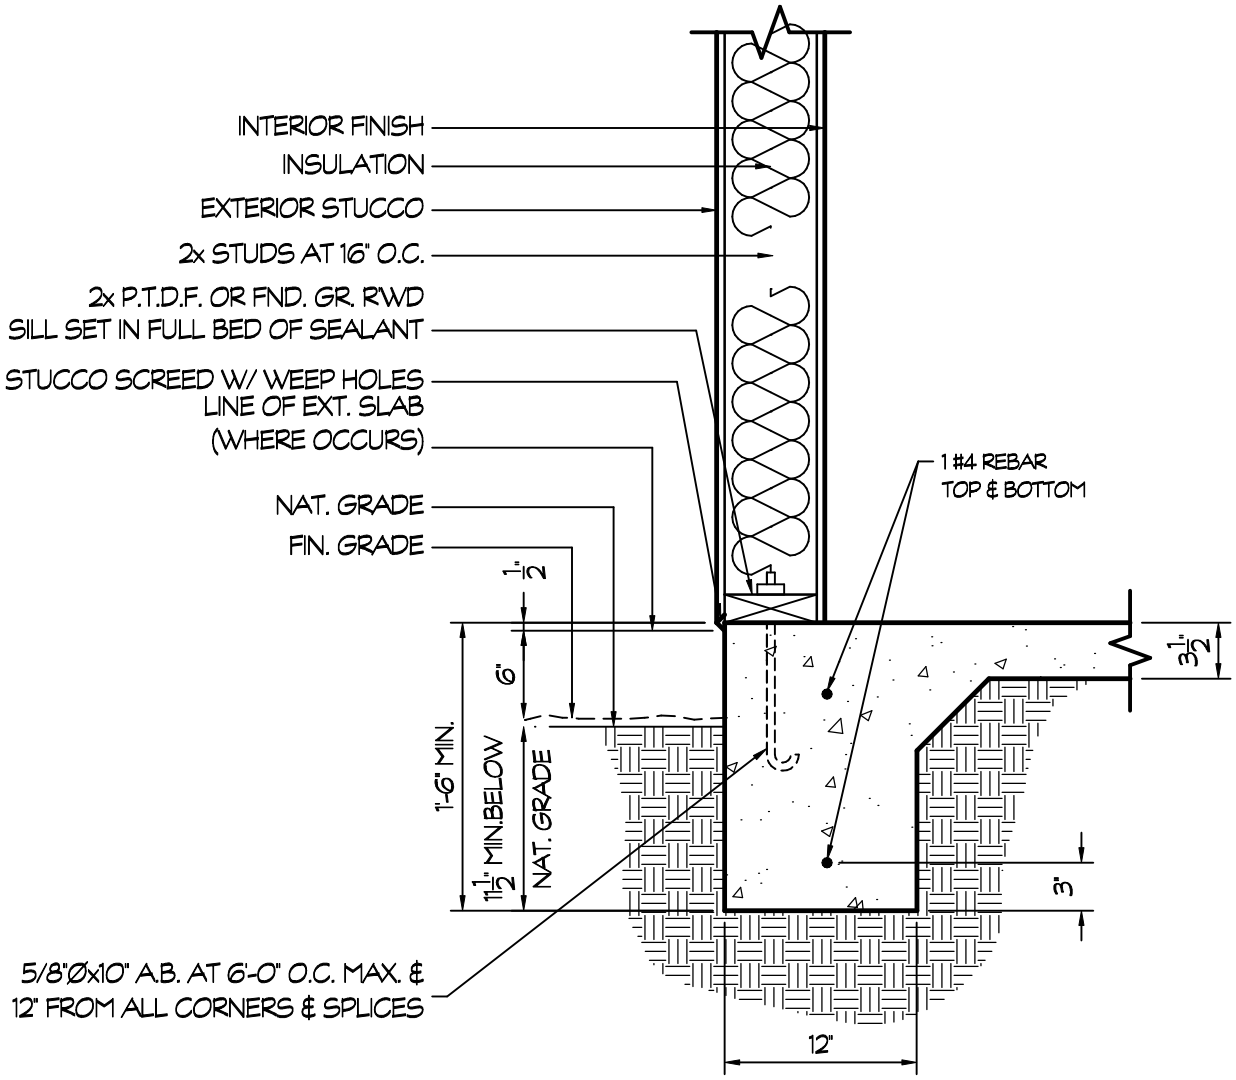

Cathedral City

City of Cathedral City
68–700 Avenida Lalo Guerrero
Cathedral City,Ca. 92234
Ph. (760) 770–0340

EXTERIOR HOUSE
FOOTING
SAMPLE

BUILDING DEPARTMENT

Scale: 1"=1'-0".

Date: OCTOBER 2001

Sheet: 1 of 1 Sheets

Drawn By; KSL
Checked By: —

C:\drawings\Building\Standards\Exterior House Footing.dwg